
CITY OF LOVELOCK
BUILDING
DEPARTMENT
BUILDING GUIDE

Patio Section

Directions

1. Fill in the blanks with dimension and materials which will be used to build the structure. Please print legibly.
2. Indicate in the check boxes which details from page 3 will be used. Please not if any of the sides of your carport addition are closer than 3'-0" to the property line, that side of the carport must be enclosed with a solid 1-hour, fire-rated wall as shown in Alternate Details B & C. You must, however, keep at least two sides of the carport open to conform to the building code requirements. A zoning variance may be required.

Project Address: _____

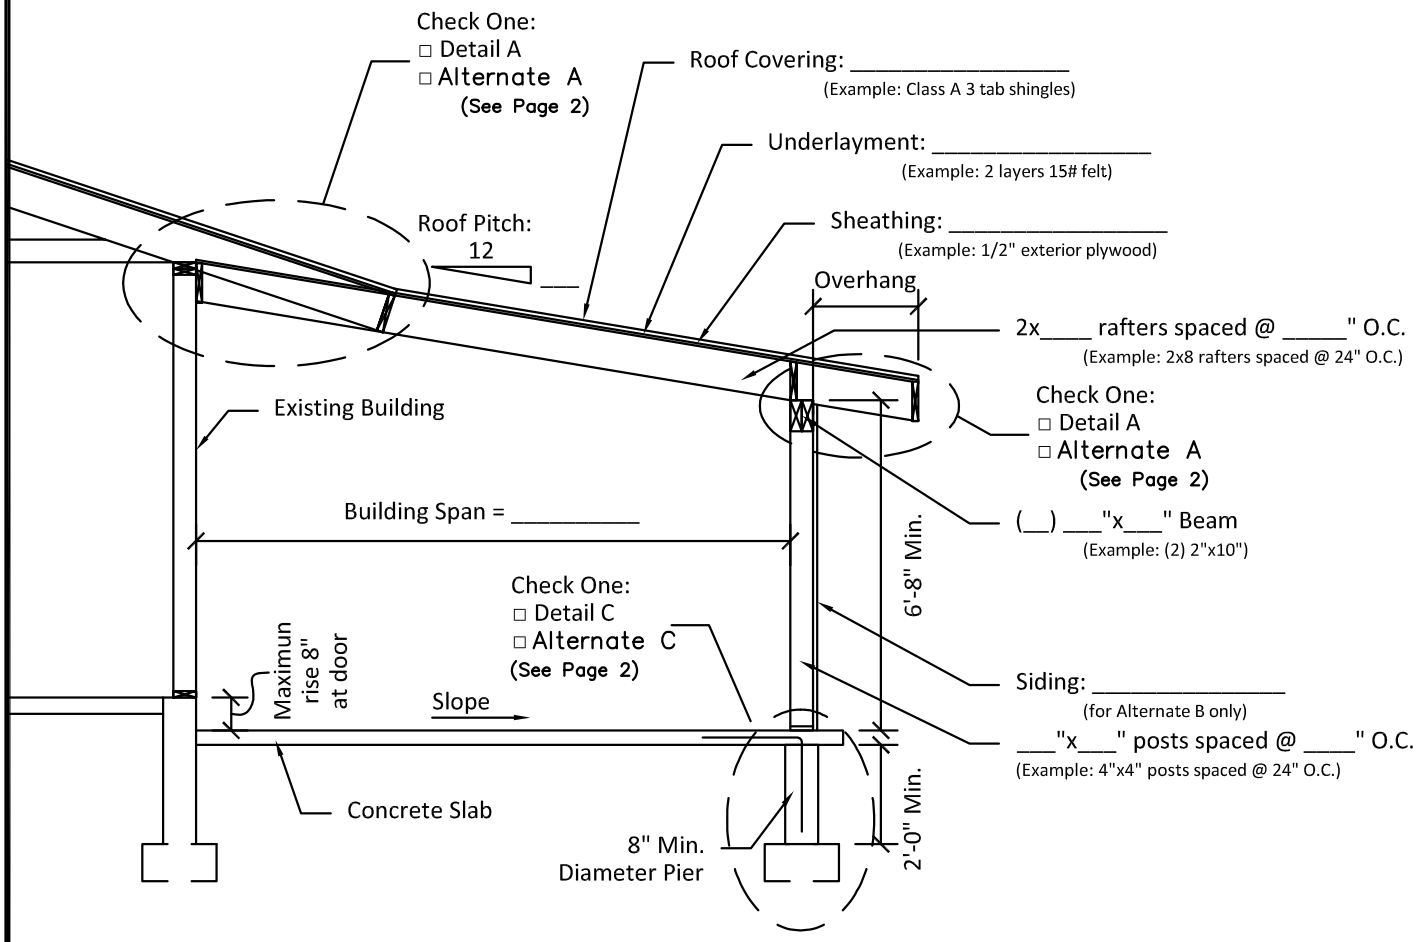

Single Family Residential Patio Covers & Carports